Stadt Brugg | Kanton Aargau

Genereller Entwässerungsplan (GEP)

GEP innerhalb Baugebiet
Teil Nord-Ost

1:2'500

PORTA
INGENIEURE PLANER GEOMETER
5201 Brugg
Neumarkt 1
T 056 462 97 97
F 056 462 97 99
brugg@porta.ch
www.porta.ch

		Änderung	Erstellung		Änderung A		Änderung B		Änderung C	
Plan Nr.:	010.2		Kürzel	Datum	Kürzel	Datum	Kürzel	Datum	Kürzel	Datum
Auftragsnr.:	4095G103	Zeichnung	Wö	02.06.16						
GEP Brugg / Dorfmagnet	010_in_brug.dwg	Prüfung	Cr	02.06.16						
Plotfile:	-	Freigabe	Sm	02.06.16						
Format:	90x168	Beschreibung der letzten Änderung:								

Grenzen

- Gemeindegrenze
- Bauzonengrenze

Gewässer

- Gewässerschutzbereich
- offene Fliessgewässer mit Namen
- eingedollte Fliessgewässer mit Namen
- Stehendes Gewässer
- Grundwasserfassungen
- Grundwasserfassung bzw. Quellfassung mit Schutzzonen

Abwasser

Nutzungsart (Farbe):

- Mischabwassen- oder Entlastungsleitung
- Regenabwasserleitung (Sauberwasserleitung) oder Drainageleitung
- Schmutzwasser oder Industrieabwasser

Hydraulische Funktion (Linienart):

- Freispiegel
- Druckleitung
- Druckleitung, nicht Bestandteil des GEP's

Weitere Informationen Abwasser:

Durchmesser, Eigentümerkürzel, Gefälle, Fliessrichtung

ø300 3‰ →
ø300 V 3‰ →
ø300 P 3‰ →

<kear> + Gemeinde
V + Verband
P + Privat

Sanierungsleitungen werden als solche beschriftet

Spezialbauwerke:

- Hochwasserentlastung (HE)
- Regenbecken / Fangkanal (RB / FK)
- Abwasserpumpwerk (PW)

Baulicher Zustand Haltungen, Zustandsklassen

- Stufe Z0: Nicht mehr funktionsfähig: Der Kanal ist bereits oder demnächst nicht mehr durchgängig; Kanal eingestürzt, totale Verwurzelung oder andere Abflusshindernisse; Der Kanal verliert Wasser (Exfiltration / mögliche Grundwasserverschmutzung).
- Stufe Z1: Starke Mängel: Bauliche Schäden, bei welchen die statische Sicherheit, Hydraulik oder Dichtheit nicht mehr gewährleistet ist; Rohrbruche ziehl oder radial, Rohrdeformationen, visuell sichtbare Wassereinträte oder Wasseraustritte, Löcher in der Rohrwand, stark vorstehende seitliche Anschlüsse, starke Verwurzelungen, Rohrwand stark ausgewaschen, Ungeeignetes Rohrmaterial.
- Stufe Z2: Mittlere Mängel: Bauliche Mängel, welche die Statik, Hydraulik oder Dichtheit beeinträchtigen; breite Rohrfugen, nicht verputzte Einläufe, Risse, leichte Abflussindnamisse wie Verkalkungen, vorstehende seitliche Anschlüsse, leichte Rohrwandbeschädigungen, einzelne Wurzeleinwüchse, Rohrwand ausgewaschen, usw.
- Stufe Z3: Leichte Mängel: Bauliche Mängel oder Vorkommnisse, welche für die Rohrstatik, Hydraulik oder Dichtheit einen unbedeutenden Einfluss haben; breite Rohrfugen, schlecht verputzte seitliche Anschlüsse, leichte Deformation bei Kunststoffleitungen, leichte Auswaschungen, usw.
- Stufe Z4: Keine Mängel
- unbekannt

Baulicher Zustand Schächte, Zustandsklassen (nach VSA)

- starke Mängel: Deckel klemmt / überdeckt, Durchlaufrinne / Bankett fehlt / gerissen / ausgebrochen, Grundwasserzutritt, Schachtsohle / -nals ausgebrochen / Sicherheitsfüllung
- Mittlere Mängel: Deckel leichte Schäden, Deckelrahmen lose / gerissen / mangelhaft, Schachtsohle / -nals leicht gerissen / verkalkt / ausgebrochen / schlecht verputzt, Durchlaufrinne / Bankett verkalkt / schlecht ausgebildet, Bankettfläche zu klein, Steigeisen fehlt / zu kurz / mangelhaft
- Keine Mängel
- unbekannt

Einzugsgebiete Sonderbauwerke

- Abgrenzung der Einzugsgebiete
- A Bezeichnung Teileinzugsgebiete

Fremdwasserquellen

- Brunnen mit Überlauf in Kanalisation (Fremdwasser)
- Brunnen mit Überlauf in Gewässer / Versickerung, Umwälzbrunnen (kein Fremdwasser)
- Brunnen stillgelegt
- Gebiete mit möglicher Einleitung von Sicker-/Hangwasser in Kanalisation
- Quellen

Bauzonen und Perimeter Teil-GEP's

Stand: 11.05.2016

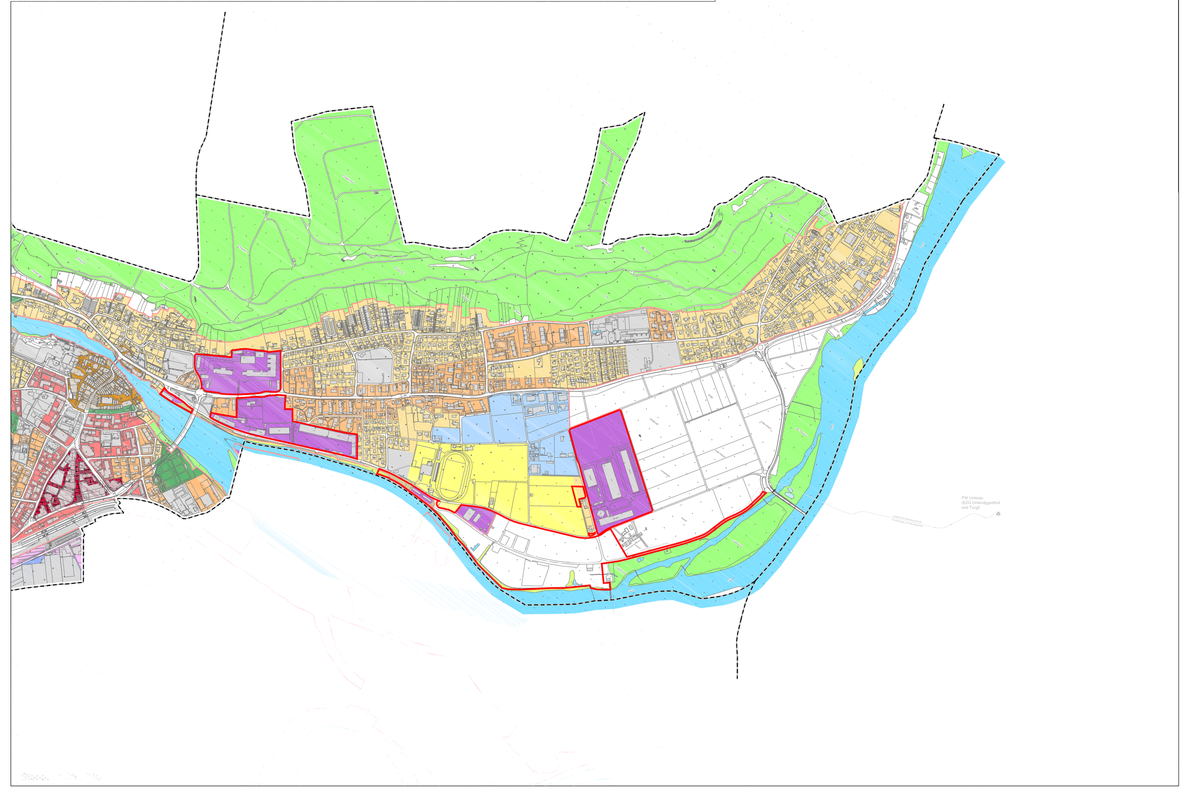

Bauzonen und Perimeter Teil-GEP's

- A Altstadtzone
- C Cityzone
- WA Wohnzone 4-geschossig
- WGL Wohn-, Geschäfts- und Ladenzone
- WG Wohnzone 3-geschossig
- WG3 Wohn- und Gewerbezone 3-geschossig
- WZ Wohnzone 2-geschossig
- WG2 Wohn- und Gewerbezone 2-geschossig
- ZC Zone "Campus"
- Standort für Hochhaus möglich
- Ar Arbeitszone ES III
- AR 2 Arbeitszone ES IV
- OeB Zone für öffentliche Bauten
- OeB(M) Zone für öffentliche Bauten "Mitte"
- OeA Zone für öffentliche Anlagen
- Uferschutzzone
- FZ Freizeitzone
- FZ Freizeitzone §32
- WP Wafferplatz
- ZV Zone unter Viadukt
- Perimeter Teil-GEP Armaturen
- Perimeter Teil-GEP Umlaken

Massnahmen

Nutzungsart:

- Mischwasser, entlastendes Mischwasser projektiert
- Schmutzwasser, Industrieabwasser projektiert
- Sauberwasser, Gewässer, Fremdwasser projektiert
- Funktionsänderung
- Ersatz best. Leitung mit neuer Dimension
- Leitung wird aufgehoben
- Best. HE aufheben resp. Neubau
- Best. RB aufheben resp. Neubau
- Strassenwasserbehandlungsanlage Neubau
- Massnahmen-Nummer gemäss Massnahmentabelle
- Massnahmen-Abgrenzung
- unbekannt
- Neubau oder Anpassung Leitungen und Sonderbauwerke, Renovierungen (Aufheben, Leitungsersatz diverse Gründe, Leitungsersatz hydraulisch, Leitungssanierung Zustand, Netzerweiterung, Sanierung Kanal/Sonderbauwerk)
- Bachrenaturierung, Bachsanierung
- Fremdwasserärderung (Details vgl. Zustandsplan Fremdwasser)
- Funktionsänderung (Schmutz- oder Mischwasserleitung zu Sauberwasserleitung)
- Administrative Massnahme, Datenmanagement, Einstellung anpassen hydraulisch, GEP Vorbereitungsarbeiten, Kontrolle und Überwachung

Nicht örtlich zuordenbare Massnahmen

- Instandsetzung aller KS mit Mängel
- Instruktion der Feuerwehr
- Erhebung und Nachführung Liegenschaftskataster der privaten Anlagen

Entwässerungssysteme

Bestehend | Geplant

- Mischsystem
- Teil-Trennsystem mit Dachwasserversickerung
- Teil-Trennsystem mit Dachwasserableitung in Gewässer
- Trennsystem

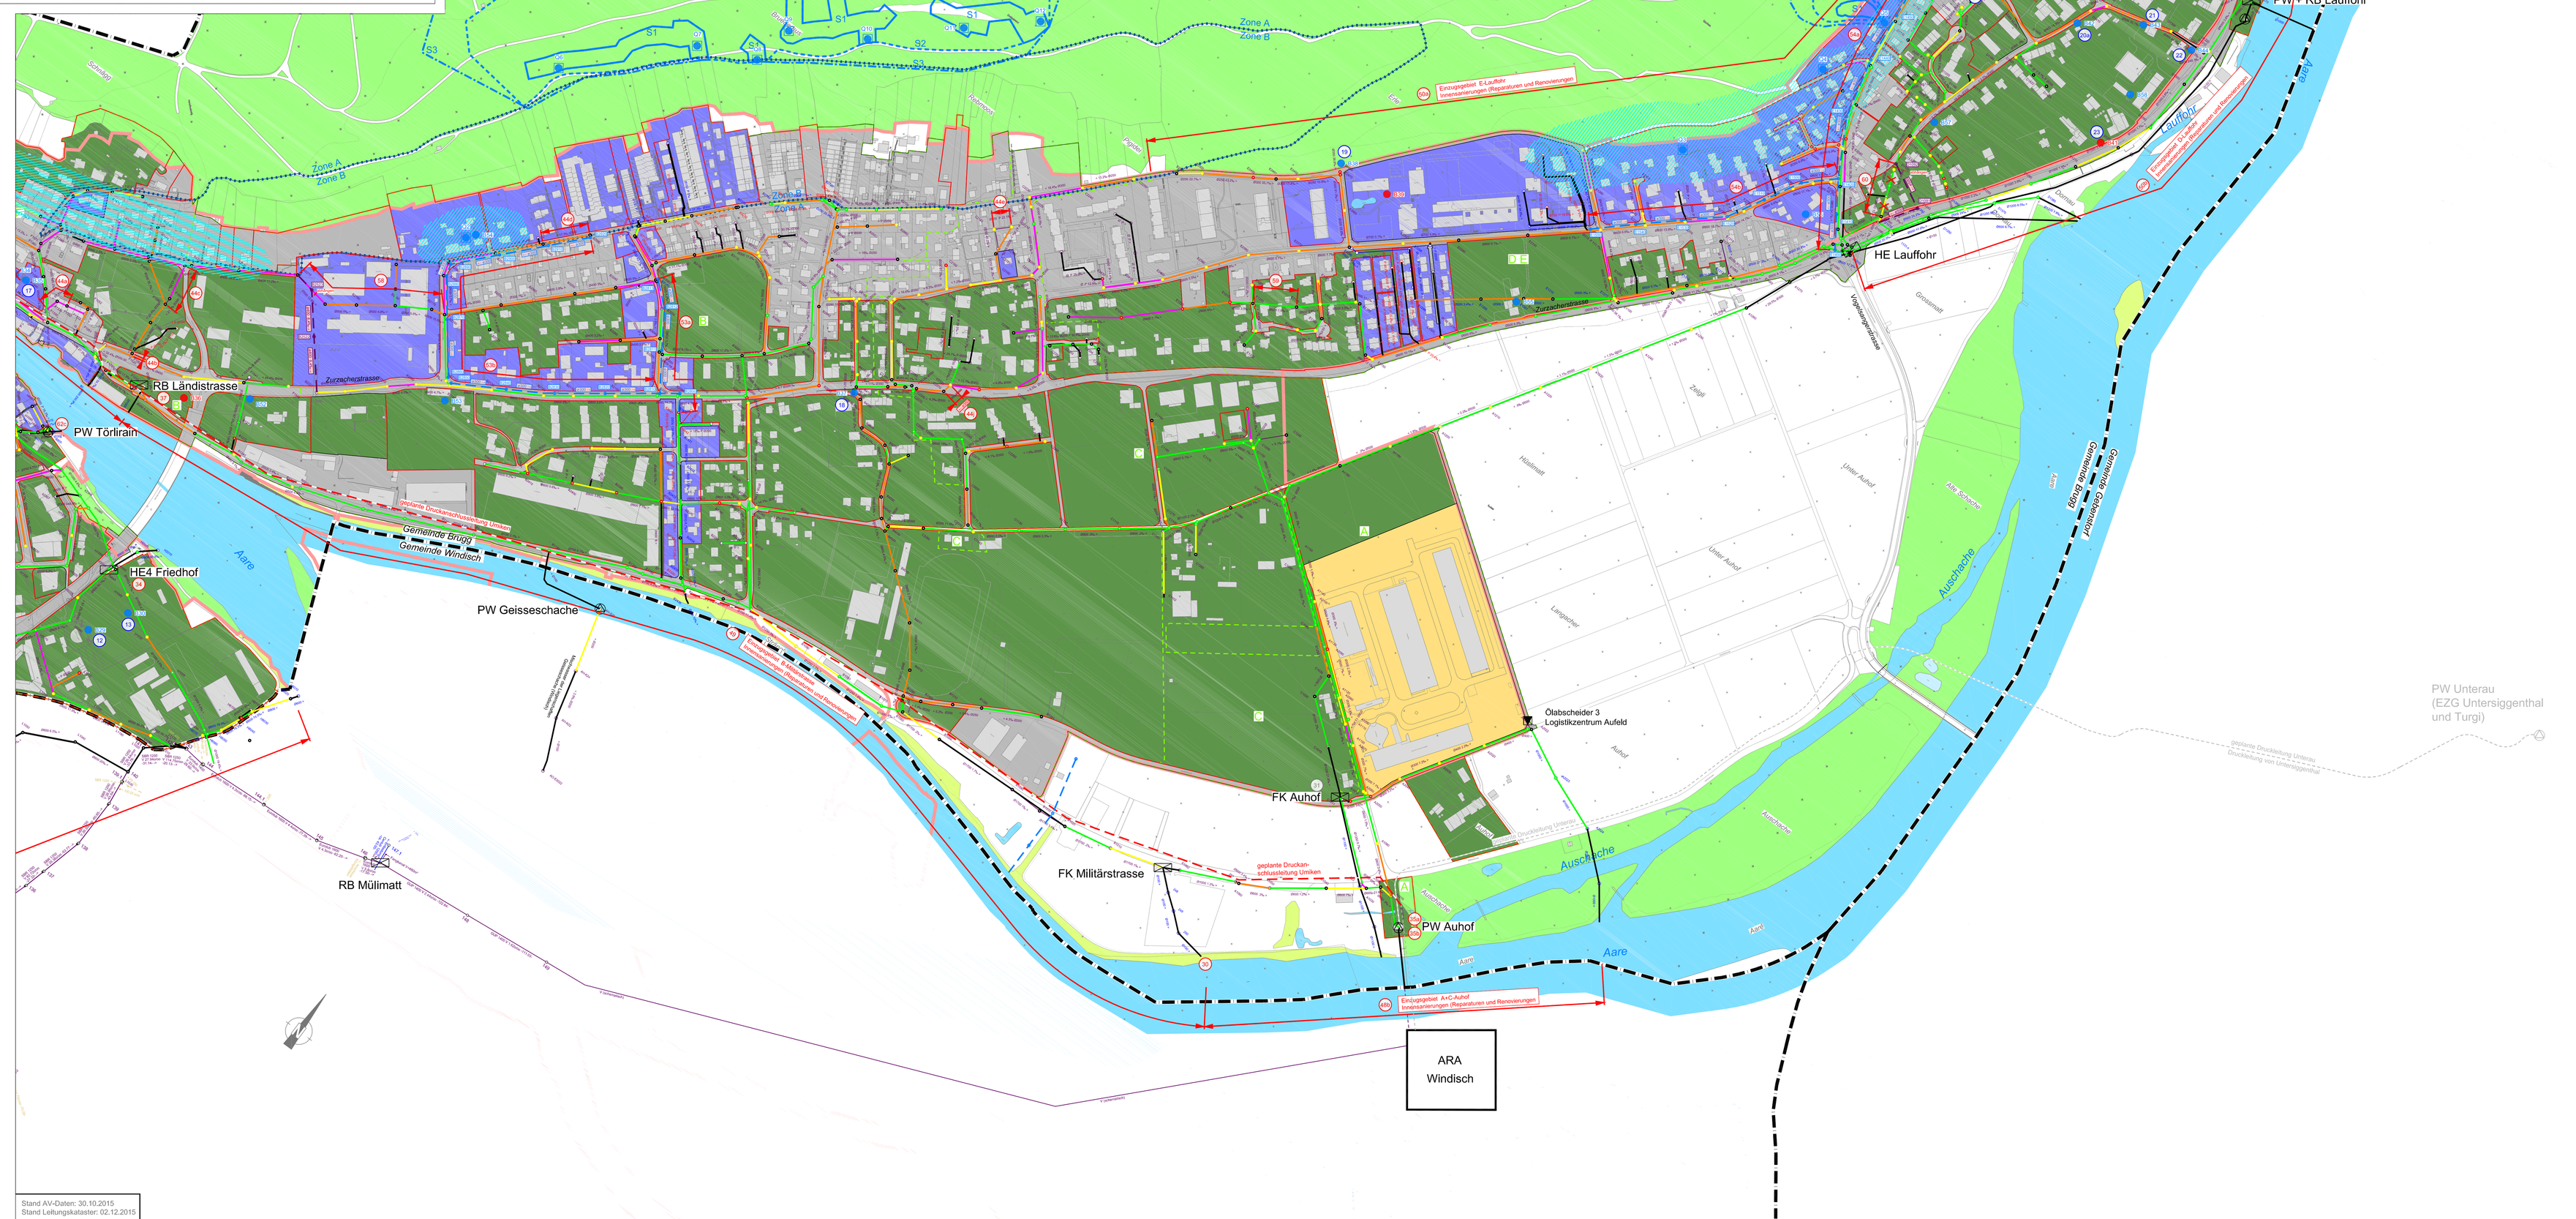
Gemeinde Rüfenach
Gemeinde Brugg
Zone A
Zone B
